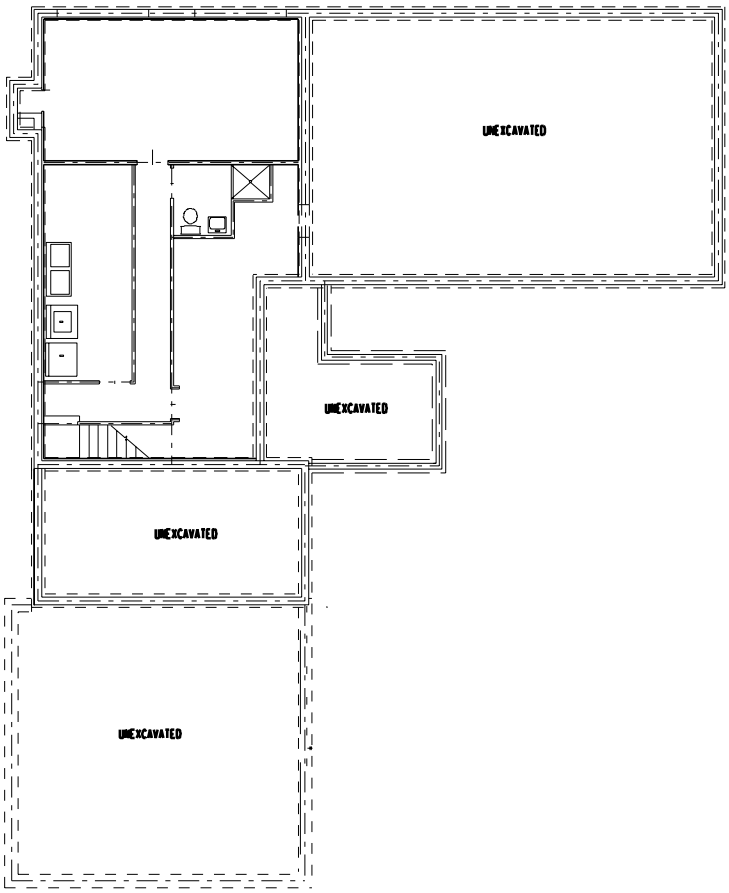

1 BASEMENT PLAN

SCALE: NTS

PUBLIC WORKS	TITLE : MILITARY FAMILY HOUSING QUARTERS MAINTENANCE				
	M. BROWN DRAWN BY	M. BROWN DESIGNED BY	27/06/00 DATE	AFH20014/0/J PROJECT NO :	FR 25-32-78 DRAWING NO :	SHEET 1 OF 2
	DIRECTORATE OF PUBLIC WORKS U. S. ARMY ALASKA FORT RICHARDSON, ALASKA				
	CHIEF ENGINEERING DIVISION	CHIEF DESIGN BRANCH	DRAFTING SUPERVISOR	PROJECT MANAGER	

CONTRACT NO: FILE NO: